
 


MAP SHOWING THE MERGED VILLAGES MAPS WITH REVENUE SURVEY NUMBERS OF PROJECT AREA IN BAGALKOT DISTRICT

Conducting detailed survey for Construction of new 110kV D/C Line from  
Existing 220/110/33kV S/S at Mahalingapura to  
Existing 110/33/11kV S/S at Jamakhandi in S/C line corridor

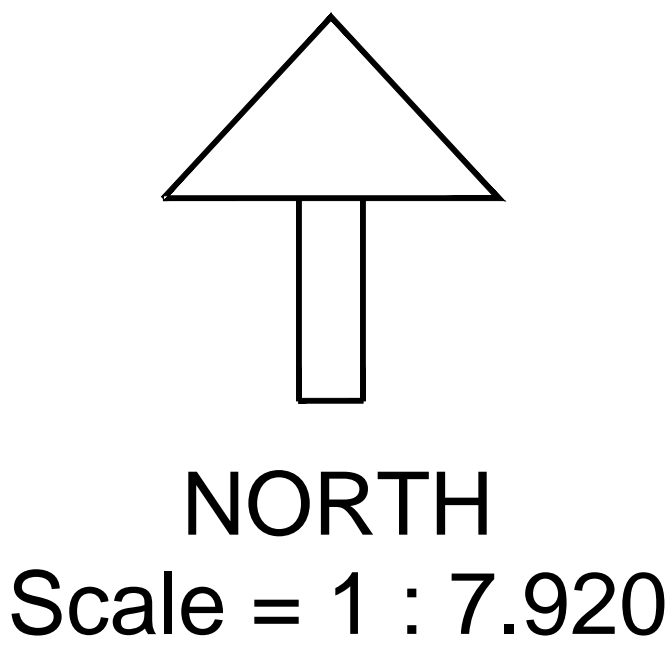

LEGEND	
Survey No. Boundary	
Survey Nos.	15
Road	
Cart Track	
Footpath	
Tank	
Streams	
Stream Poly	
Forest Coverage	
Village Boundary	
Route Line	
Proposed Towers	
110kV line Corridor = 22 Mts	

VILLAGE NAMES	SURVEY NUMBERS	FOREST AREA		
		SQMT	KMS	HECTARE
Kallahalli Village Reserved Forest	210	15265	0.694	1.527
	6	28210	1.282	2.821
	7	13468	0.612	1.347
	8	13299	0.604	1.330
Siddapura Village Reserved Forest	152	6679	0.304	0.668
Ramateertha Village Reserved Forest	13	23586	1.072	2.359
Jamakhandi Village Reserved Forest	42	33891	1.541	3.389
	36	3582	0.163	0.358
	25	11290	0.513	1.129
	9	2413	0.110	0.241
Total Forest area		151693 Sqmt	6.895 Kms	15.169 Hectare

FOREST AREA	
Kallahalli Village Reserved Forest	7.024Ha
Siddapura Village Reserved Forest	0.668 Ha
Ramateertha Village Reserved Forest	2.359 Ha
Jamakhandi Village Reserved Forest	5.118 Ha
Total Forest area	15.169 Hectares

For NIKETAN CONSULTANTS, BANGALORE

Assistant Engineer (Ele),  
Major Works Sub-Division,  
KPTCL, Bagalkot.

Assistant Executive Engineer (Ele),  
Major Works Sub-Division,  
KPTCL, Bagalkot.

Executive Engineer (Ele),  
Major Works Sub-Division,  
KPTCL, Bagalkot.

Superintending Engineer (Ele),  
Transmission (W&M) circle,  
KPTCL, Bagalkot.